FilmL.A., Inc.
6255 W Sunset Blvd, 12th Floor
Hollywood, CA 90028
t: (213)977-8600 - f: (213)977-8601
www.filmla.com

Summary Information

Permit No: F00141622-E **Type of Permit:** FILMING **Release Date:** 10/12/2018

Production Company BOSS FILM PRODUCTIONS MAGNUM OPUS

Insured Company Name BOSS FILM PRODUCTIONS MAGNUM OPUS

Contact Phone No. 1 323- 997-4710
Contact Phone No. 2
Fax 323-997-4714
Address 7039 W. SUNSET BLVD
LOS ANGELES, California 90028

Production Title MAGNUM OPUS

Type of Production Feature

Producer GEORGIA KACANDES

Director QUENTIN TARANTINO

1st AD WILLIAM CLARK

Production Manager NATHAN KELLY

FilmL.A. Coordinator Tara Kramer

Location Manager RICK SCHULER / STEVE MAPEL
Primary Phone Mobile - 213-718-0087
Secondary Phone Mobile - 818-261-4733

Location Assistant DANIEL ALVAREZ
Primary Phone Mobile - 5625729231
Secondary Phone

Fees

Posting 300	$69.00
Posting 600	$138.00
Posting 900	$828.00
Posting 1200	$276.00
Posting 1500	$345.00
Posting 1800	$414.00
Posting Max	$5,387.00
Notification Charge	$1,304.00
LA CITY LANE AND STREET CLOSURE FEE	$936.00
LA CITY DOT SIGN REMOVALS AND ENGINEERS	$5,645.00
FILMLA NON-REFUNDABLE FILM PERMIT RIDER FEE	$109.00
FILMLA MONITOR FEES	$512.00
FILMLA MONITOR FEES OVERTIME	$384.00
FILMLA MONITOR FEES - DOUBLE TIME	$640.00

Total Permit Fee $16,987.00

Number of Locations 4

NOT A PERMIT

Permit #F00141622-E

FilmL.A., Inc.
6255 W Sunset Blvd, 12th Floor
Hollywood, CA 90028
t: (213)977-8600 - f: (213)977-8601
www.filmla.com

Summary Information — Location

Permit Number	F00141622-E	**Location Manager**	RICK SCHULER / STEVE MAPEL
Production Company	BOSS FILM PRODUCTIONS MAGNUM O...	Primary Phone	Mobile - 213-718-0087
Insured Company	BOSS FILM PRODUCTIONS MAGNUM O...	Secondary Phone	Mobile - 818-261-4733
Production Title	MAGNUM OPUS		

Location Address 1775 Ivar Ave, Los Angeles, CA, 90028

Location Type Store front

Film Dates 10/13/2018 - 10/13/2018 07:00 - 22:00 1 day

Open or Closed to the Public Closed

Generic Conditions

*Certain service and personnel fees required by jurisdictional agencies are not collected by FilmL.A. Any such fees must be paid directly to the appropriate agency, and a separate invoice will be provided to the permittee.
Community Survey Required
Must Maintain 5' Clearance on Sidewalks/Walkways
Must maintain local/emergency access
No cast or crew parking on area streets
No interference with merchant activity.
Number of uniformed officers listed on the permit is a minimum requirement. Permittee remains responsible for deploying a sufficient number of uniformed officers to provide traffic and crowd control to ensure the safety of the film crew and the public.
Traffic control must be done in accordance w/MUTCD
Traffic Officers Required
Uniformed officers shall have a copy of the film permit in their possession and are required to confirm that all traffic control signage devices are in place.

Please see attached documents

Ivar Ave & Yucca St (closure) - Magnum Opus.pdf
Approval_Communique-466132.pdf

Equipment on Location

Type	Quantity
10 Ton Truck	5
Cast/Crew vehicles	100
Catering Truck	1
Condors	1
Cranes	1
Cube Trucks	5
Generator	1
Honey Wagons	1
Motor Homes	5

Personnel on Location

Type	Quantity
Cast	5
Crew	100
Extras	20
Off-Duty/Retired LAPD Officer(s)	4

NOT A PERMIT

FilmL.A., Inc.
6255 W Sunset Blvd, 12th Floor
Hollywood, CA 90028
t: (213)977-8600 - f: (213)977-8601
www.filmla.com

Summary Information **Location**

Permit Number	F00141622-E	**Location Manager**	RICK SCHULER / STEVE MAPEL
Production Company	BOSS FILM PRODUCTIONS MAGNUM O...	Primary Phone	Mobile - 213-718-0087
Insured Company	BOSS FILM PRODUCTIONS MAGNUM O...	Secondary Phone	Mobile - 818-261-4733
Production Title	MAGNUM OPUS		

Semi Trucks	5
Stakebed Trucks	5
Vans	5

Filming Activities Camera in car; Car-to-Car; Drive by; Drive ups & away; Driving shots; Equipment on sidewalk, in curb lane & across street; Interior and exterior dialogue; Intermittent pedestrian control; Intermittent traffic control - 2 minutes standard;

Jurisdiction **Political:** Los Angeles City - Council District 13 **Police:** Los Angeles Police Department **Fire:** Los Angeles City

Thomas Guide **Page:** 593 **Grid:** F4

Approvals

LOS ANGELES CITY POLICE DEPARTMENT	Gabriel Aleman
FILML.A. CLOSURES	Adrian Fayad
LOS ANGELES CITY DEPARTMENT OF PUBLIC WORKS	Vanessa Martin
LOS ANGELES CITY DEPARTMENT OF TRANSPORTATION - SIGN & METER REMOVAL	Karina Chaki
LOS ANGELES CITY DEPARTMENT OF TRANSPORTATION - CLOSURES	Yulizza Ramirez
LOS ANGELES CITY DEPARTMENT OF PUBLIC WORKS-COMMISSIONER	Kevin James

Coordinator Note No parking in front of 1750 Vine St without prior approval.
No parking in handicap spaces.

Parking

Base Camp Location Type : Filming Location	**Crew Parking** Location Type : Other Location	1627 Vine St, Los Angeles, CA, 90028

Posting "No Parking" signs B/S OF IVAR AVE, FROM FRANKLIN AVE TO HOLLYWOOD BLVD
B/S OF YUCCA ST, FROM CAHUENGA BLVD TO VINE ST

Approximate Footage more than 1800 **Log Number** 219077

Date(s) 10/13/2018 to 10/13/2018 **Time(s)** 00:00 to 00:00

Posting "No Parking" signs B/S OF YUCCA ST, FROM VINE ST TO ARGYLE AVE (ANYTIME)

NO PERMIT

FilmL.A., Inc.
6255 W Sunset Blvd, 12th Floor
Hollywood, CA 90028
t: (213)977-8600 - f: (213)977-8601
www.filmla.com

Summary Information — Location

Permit Number	F00141622-E	**Location Manager**	RICK SCHULER / STEVE MAPEL
Production Company	BOSS FILM PRODUCTIONS MAGNUM O...	Primary Phone	Mobile - 213-718-0087
Insured Company	BOSS FILM PRODUCTIONS MAGNUM O...	Secondary Phone	Mobile - 818-261-4733
Production Title	MAGNUM OPUS		

Approximate Footage 601 - 900 **Log Number** 219078

Date(s) 10/13/2018 to 10/13/2018 **Time(s)** 00:00 to 00:00

Posting "No Parking" signs E/S CAHUENGA BLVD, YUCCA ST - HOLLYWOOD BL. (ANYTIME)

Approximate Footage 601 - 900 **Log Number** 219144

Date(s) 10/13/2018 to 10/13/2018 **Time(s)** 00:00 to 00:00

Posting "No Parking" signs N/S HOLLYWOOD BLVD, 150FT EAST AND 150FT WEST OF 5951 HOLLYWOOD BLVD (ANYTIME)

Approximate Footage 0 - 300 **Log Number** 219145

Date(s) 10/13/2018 to 10/13/2018 **Time(s)** 00:00 to 00:00

Lane / Full Closure FULL CLOSURE OF IVAR AVE, FROM FRANKLIN AVE TO HOLLYWOOD BLVD
FULL CLOSURE OF YUCCA ST, FROM CAHUENGA BLVD TO VINE ST

Approximate Footage 0 - 300

Date(s) 10/13/2018 to 10/13/2018 **Time(s)** 06:00 to 19:00

NOT A PERMIT

FilmL.A., Inc.
6255 W Sunset Blvd, 12th Floor
Hollywood, CA 90028
t: (213)977-8600 - f: (213)977-8601
www.filmla.com

Summary Information — Location

Permit Number	F00141622-E	**Location Manager**	RICK SCHULER / STEVE MAPEL
Production Company	BOSS FILM PRODUCTIONS MAGNUM O...	Primary Phone	Mobile - 213-718-0087
Insured Company	BOSS FILM PRODUCTIONS MAGNUM O...	Secondary Phone	Mobile - 818-261-4733
Production Title	MAGNUM OPUS		

Location Address	948 Broxton Ave, Los Angeles, CA, 90024
Location Name	REGENCY BRUIN THEATER
Location Type	Theater
Prep Dates	10/11/2018 - 10/14/2018 07:00 - 19:00 4 days
Film Dates	10/15/2018 - 10/16/2018 06:00 - 22:00 2 days
Strike Dates	10/17/2018 - 10/17/2018 07:00 - 19:00
Open or Closed to the Public	Closed
Generic Conditions	*Certain service and personnel fees required by jurisdictional agencies are not collected by FilmL.A. Any such fees must be paid directly to the appropriate agency, and a separate invoice will be provided to the permittee. *LA CITY AND/OR LA COUNTY FIRE CHECKLIST ATTACHED TO FINAL PERMIT. THE PERMITTEE IS RESPONSIBLE FOR COMPLETING CHECKLIST PRIOR TO FILMING ACTIVITY AT THIS LOCATION. NON COMPLIANCE MAY RESULT IN ASSIGNMENT OF A FIRE OFFICER. Community Survey Obtained Must Maintain 5' Clearance on Sidewalks/Walkways Must maintain local/emergency access No cast or crew parking on area streets No interference with merchant activity. Number of uniformed officers listed on the permit is a minimum requirement. Permittee remains responsible for deploying a sufficient number of uniformed officers to provide traffic and crowd control to ensure the safety of the film crew and the public. Traffic control must be done in accordance w/MUTCD Traffic Officers Required Uniformed officers shall have a copy of the film permit in their possession and are required to confirm that all traffic control signage devices are in place.
Please see attached documents	Broxton Ave & Weyburn Ave (closure) - Magnum Opus.pdf Approval_Communique-466783.pdf Westwood_Village_August_2018.pdf

NOT A PERMIT

FilmL.A., Inc.
6255 W Sunset Blvd, 12th Floor
Hollywood, CA 90028
t: (213)977-8600 - f: (213)977-8601
www.filmla.com

Summary Information — Location

Permit Number	F00141622-E	**Location Manager**	RICK SCHULER / STEVE MAPEL
Production Company	BOSS FILM PRODUCTIONS MAGNUM O...	Primary Phone	Mobile - 213-718-0087
Insured Company	BOSS FILM PRODUCTIONS MAGNUM O...	Secondary Phone	Mobile - 818-261-4733
Production Title	MAGNUM OPUS		

Equipment on Location

Type	Quantity
10 Ton Truck	5
Cast/Crew vehicles	100
Catering Truck	1
Condors	1
Cranes	1
Cube Trucks	5
Generator	1
Honey Wagons	1
Motor Homes	5
Semi Trucks	5
Stakebed Trucks	5
Vans	5

Personnel on Location

Type	Quantity
Cast	5
Crew	100
Extras	20
Off-Duty/Retired LAPD Officer(s)	6
Spot Check	1

Filming Activities Camera in car; Car-to-Car; Drive by; Drive ups & away; Driving shots; Equipment on sidewalk, in curb lane & across street; Interior and exterior dialogue; Intermittent pedestrian control; Intermittent traffic control - 2 minutes standard;

Jurisdiction **Political:** Los Angeles City - Council District 05 **Police:** Los Angeles Police Department **Fire:** Los Angeles City

Thomas Guide **Page:** 632 **Grid:** A3

Approvals

FILMLA. CLOSURES	Yulizza Ramirez
LOS ANGELES CITY DEPARTMENT OF PUBLIC WORKS	Vanessa Martin
LOS ANGELES CITY POLICE DEPARTMENT	Melissa Hernandez
FILMLA. MONITORS	Eric Warczinsky
LOS ANGELES CITY DEPARTMENT OF TRANSPORTATION - SIGN & METER REMOVAL	Karina Chaki

Coordinator Note FILMLA MONITOR REQUIRED 10/15 & 10/16, 0500 - 2200 HRS.

Coordinator Note FILM SHOOT DATE: MONDAY 10/15 (6AM - 10PM) & TUESDAY 10/16 (6AM - 10PM) LOCATION: WEYBURN AVE (BROXTON - GAYLEY) Location 1: North Side of Weyburn, Broxon-Gayley - REMOVE 8 METER HEADS WV123, 124, 125, 126, 127, 127A, 128, 129 Location 2: South Side of Weyburn, East of Broxton - REMOVE 6 METER HEADS WV 212, 213, 214, 215, 216, 217 Location 3: North

NOT A PERMIT

FilmL.A., Inc.
6255 W Sunset Blvd, 12th Floor
Hollywood, CA 90028
t: (213)977-8600 - f: (213)977-8601
www.filmla.com

Summary Information — Location

Permit Number	F00141622-E	**Location Manager**	RICK SCHULER / STEVE MAPEL
Production Company	BOSS FILM PRODUCTIONS MAGNUM O...	Primary Phone	Mobile - 213-718-0087
Insured Company	BOSS FILM PRODUCTIONS MAGNUM O...	Secondary Phone	Mobile - 818-261-4733
Production Title	MAGNUM OPUS		

Side of Weyburn, East of Broxton REMOVE 5 METER HEADS WV 231, 232, 233, 234, 235 ON FRIDAY 10/12 AND REINSTALL ALL METER HEADS ON ON WEDNESDAY 10/17/CONTACT: Daniel Alvarez Location Coordinator Cell: 562.572.9231

Coordinator Note Production to temporarily cover the crosswalk when the intersection is closed (at the intersection of Weyburn Ave and Broxton Ave) on Monday 10/15 (6AM - 6PM) & Tuesday 10/16 (6AM - 6PM) per LADOT guidelines for street signs emailed, and comply with traffic safety measures.

Parking

Base Camp	10928 Le Conte Ave, Los Angeles, CA, 90024	**Crew Parking**	10866 Wilshire Blvd, Los Angeles, CA, 90024
Location Type : Other Location		Location Type : Other Location	

Posting "No Parking" signs B/S OF BROXTON AVE, FROM WEYBURN AVE TO LE CONTE AVE
B/S OF WEYBURN AVE, FROM BROXTON AVE TO WESTWOOD BLVD
S/S OF LE CONTE AVE, FROM WESTWOOD BLVD - GOING WEST 200 FEET

Approximate Footage more than 1800 **Log Number** 219146

Date(s) 10/15/2018 to 10/16/2018 **Time(s)** 00:00 to 00:00

Posting "No Parking" signs N/S OF WEYBURN AVE, FROM BROXTON AVE TO 10911 WEYBURN AVE
W/S OF BROXTON ST, FROM WEYBURN AVE GOING SOUTH 200 FT
E/S OF BROXTON AVE, FROM 920 BROXTON AVE TO LE CONTE AVE

Approximate Footage 601 - 900 **Log Number** 219046

Date(s) 10/11/2018 to 10/14/2018 **Time(s)** 07:00 to 19:00

Posting "No Parking" signs N/S OF WEYBURN AVE, FROM BROXTON AVE TO 10911 WEYBURN AVE
W/S OF BROXTON AVE, FROM WEYBURN AVE - GOING SOUTH 200 FT
E/S OF BROXTON AVE, FROM 920 BROXTON AVE TO LE CONTE AVE
S/S WEYBURN AVE , BROXTON AVE TO WESTWOOD BLVD

Approximate Footage 1201 - 1500 **Log Number** 219147

Date(s) 10/17/2018 to 10/17/2018 **Time(s)** 07:00 to 19:00

Posting "No Parking" signs W/S OF VETERAN AVE, GOING 500 FT NORTH AND 500 FT SOUTH OF STRATHMORE DR

NOT A PERMIT

FilmL.A., Inc.
6255 W Sunset Blvd, 12th Floor
Hollywood, CA 90028
t: (213)977-8600 - f: (213)977-8601
www.filmla.com

Summary Information — Location

Permit Number	F00141622-E	**Location Manager**	RICK SCHULER / STEVE MAPEL
Production Company	BOSS FILM PRODUCTIONS MAGNUM O...	Primary Phone	Mobile - 213-718-0087
Insured Company	BOSS FILM PRODUCTIONS MAGNUM O...	Secondary Phone	Mobile - 818-261-4733
Production Title	MAGNUM OPUS		

Approximate Footage 901 - 1200 **Log Number** 219148

Date(s) 10/14/2018 to 10/16/2018 **Time(s)** 00:00 to 00:00

Posting "No Parking" signs S/S WEYBURN AVE, BROXTON AVE TO WESTWOOD BLVD

Approximate Footage 301 - 600 **Log Number** 219149

Date(s) 10/12/2018 to 10/14/2018 **Time(s)** 07:00 to 19:00

Lane / Full Closure FULL CLOSURE OF BROXTON AVE, FROM WEYBURN AVE TO LE CONTE AVE
FULL CLOSURE OF WEYBURN AVE, FROM BROXTON AVE TO WESTWOOD BLVD

Approximate Footage 0 - 300

Date(s) 10/15/2018 to 10/16/2018 **Time(s)** 06:00 to 18:00

NOT A PERMIT

FilmL.A., Inc.
6255 W Sunset Blvd, 12th Floor
Hollywood, CA 90028
t: (213)977-8600 - f: (213)977-8601
www.filmla.com

Summary Information — Location

Permit Number	F00141622-E	**Location Manager**	RICK SCHULER / STEVE MAPEL
Production Company	BOSS FILM PRODUCTIONS MAGNUM O...	Primary Phone	Mobile - 213-718-0087
Insured Company	BOSS FILM PRODUCTIONS MAGNUM O...	Secondary Phone	Mobile - 818-261-4733
Production Title	MAGNUM OPUS		

Location Address Wilshire Blvd, Manning Ave - East to Beverly Hills City Limits , Los Angeles, CA, 90024

Location Type Street

Film Dates 10/14/2018 - 10/16/2018 06:00 - 22:00 3 days

Open or Closed to the Public Open

Generic Conditions

*Certain service and personnel fees required by jurisdictional agencies are not collected by FilmL.A. Any such fees must be paid directly to the appropriate agency, and a separate invoice will be provided to the permittee.
Community Survey Required
Must Maintain 5' Clearance on Sidewalks/Walkways
Must maintain local/emergency access
No cast or crew parking on area streets
No interference with merchant activity.
Number of uniformed officers listed on the permit is a minimum requirement. Permittee remains responsible for deploying a sufficient number of uniformed officers to provide traffic and crowd control to ensure the safety of the film crew and the public.
Traffic control must be done in accordance w/MUTCD
Traffic Officers Required
Uniformed officers shall have a copy of the film permit in their possession and are required to confirm that all traffic control signage devices are in place.

Please see attached documents Comstock Ave (NB closure) btwn Wilshire Blvd & Strathmore Dr - Magnum Opus.pdf
U27449.pdf

Equipment on Location

Type	Quantity
10 Ton Truck	5
Cast/Crew vehicles	100
Catering Truck	1
Condors	1
Cranes	1
Cube Trucks	5
Generator	1
Honey Wagons	1

Personnel on Location

Type	Quantity
Cast	5
Crew	100
Extras	20
Off-Duty/Retired LAPD Officer(s)	4

NOT A PERMIT

FilmL.A., Inc.
6255 W Sunset Blvd, 12th Floor
Hollywood, CA 90028
t: (213)977-8600 - f: (213)977-8601
www.filmla.com

Summary Information **Location**

Permit Number	F00141622-E	**Location Manager**	RICK SCHULER / STEVE MAPEL
Production Company	BOSS FILM PRODUCTIONS MAGNUM O...	Primary Phone	Mobile - 213-718-0087
Insured Company	BOSS FILM PRODUCTIONS MAGNUM O...	Secondary Phone	Mobile - 818-261-4733
Production Title	MAGNUM OPUS		

Motor Homes	5
Semi Trucks	5
Stakebed Trucks	5
Vans	5

Filming Activities Camera in car; Car-to-Car; Drive by; Driving shots; Equipment on sidewalk, in curb lane & across street; Extended run, holding intersections; Exterior Dialogue; Exterior establishing shots; Intermittent pedestrian control; Intermittent traffic control - 2 minutes standard; Process Trailer; Running & tow shots.;

Special Effects: F/X Permit # 27449

Type	No. Times Per Day	No. Takes Per Take

Description of F/X Scene: ACTORS/BACKGROUND SMOKING HERBAL CIGARETTES

Jurisdiction **Political:** Los Angeles City - Council District 05 **Police:** Los Angeles Police Department **Fire:** Los Angeles City

Thomas Guide **Page:** 632 **Grid:** C3

Approvals

LOS ANGELES CITY POLICE DEPARTMENT	Melissa Hernandez
FILML.A. CLOSURES	Yulizza Ramirez
LOS ANGELES CITY DEPARTMENT OF PUBLIC WORKS	Vanessa Martin
LOS ANGELES CITY DEPARTMENT OF TRANSPORTATION - SIGN & METER REMOVAL	Karina Chaki

Coordinator Note FILM SHOOT DATE: SUNDAY 10/14 (7AM - 10PM) LOCATION: 10560 WILSHIRE BLVD, LOS ANGELES - REMOVE 1 "2 HOUR PARKING" SIGN AND 1 POST, - REMOVE 1 "2 HOUR PARKING" SIGN ON LIGHT POLE, AND - REMOVE 1 "2 HOUR PARKING" SIGN AND 1 POST (as shown in picture) ON SATURDAY 10/13 - REINSTALL ALL SIGNS AND 2 POSTS ON MONDAY 10/15 CONTACT: DANIEL ALVAREZ (562)572-9231 F141622E

Parking

Base Camp	10928 Le Conte Ave,	**Crew Parking**	10866 Wilshire Blvd,
Location Type : Other Location	Los Angeles, CA, 90024	Location Type : Other Location	Los Angeles, CA, 90024

Posting "No Parking" E/S COMSTOCK AVE, FROM WILSHIRE BLVD TO STRATHMORE DR

NO PERMIT

FilmL.A., Inc.
6255 W Sunset Blvd, 12th Floor
Hollywood, CA 90028
t: (213)977-8600 - f: (213)977-8601
www.filmla.com

Summary Information **Location**

Permit Number	F00141622-E	**Location Manager**	RICK SCHULER / STEVE MAPEL
Production Company	BOSS FILM PRODUCTIONS MAGNUM O...	Primary Phone	Mobile - 213-718-0087
Insured Company	BOSS FILM PRODUCTIONS MAGNUM O...	Secondary Phone	Mobile - 818-261-4733
Production Title	MAGNUM OPUS		

signs B/S DEVON AVE, FROM WILSHIRE BLVD - GOING NORTH 200 FEET
B/S OF HOLMBY AVE, FROM WILSHIRE BLVD - GOING NORTH 200 FEET

Approximate Footage 1501 - 1800 **Log Number** 219156

Date(s) 10/14/2018 to 10/14/2018 **Time(s)** 00:00 to 00:00

Posting "No Parking" signs B/S WILSHIRE BLVD, FROM WHITTIER DRIVE TO MANNING AVE
E/S OF MANNING AVE, FROM WILSHIRE BLVD - GOING NORTH AND SOUTH 200 FEET
B/S WESTHOLME AVE, FROM WILSHIRE BLVD - GOING NORTH 200 FEET AND SOUTH 200 FEET

Approximate Footage more than 1800 **Log Number** 219152

Date(s) 10/14/2018 to 10/14/2018 **Time(s)** 00:00 to 00:00

Posting "No Parking" signs E/S OF WARNER AVE, FROM WILSHIRE BLVD - GOING NORTH 200 FEET
W/S OF WARNER AVE, FROM WILSHIRE BLVD - GOING SOUTH 200 FEET
B/S THAYRE AVE, FROM WILSHIRE BLVD - GOING SOUTH 200 FEET

Approximate Footage 601 - 900 **Log Number** 219158

Date(s) 10/14/2018 to 10/14/2018 **Time(s)** 00:00 to 00:00

Lane / Full Closure NORTH BOUND DIRECTIONAL CLOSURE OF COMSTOCK AVE, FROM WILSHIRE BLVD TO STRATHMORE DR

Approximate Footage 0 - 300

Date(s) 10/14/2018 to 10/14/2018 **Time(s)** 06:00 to 22:00

NOT A PERMIT

FilmL.A., Inc.
6255 W Sunset Blvd, 12th Floor
Hollywood, CA 90028
t: (213)977-8600 - f: (213)977-8601
www.filmla.com

Summary Information — Location

Permit Number	F00141622-E	**Location Manager**	RICK SCHULER / STEVE MAPEL
Production Company	BOSS FILM PRODUCTIONS MAGNUM O...	Primary Phone	Mobile - 213-718-0087
Insured Company	BOSS FILM PRODUCTIONS MAGNUM O...	Secondary Phone	Mobile - 818-261-4733
Production Title	MAGNUM OPUS		

Location Address 970 Gayley Ave, Los Angeles, CA, 90024

Location Type Parking Lot

Film Dates 10/15/2018 - 10/16/2018 07:00 - 22:00 2 days

Open or Closed to the Public Closed

Generic Conditions

*Certain service and personnel fees required by jurisdictional agencies are not collected by FilmL.A. Any such fees must be paid directly to the appropriate agency, and a separate invoice will be provided to the permittee.
*LA CITY AND/OR LA COUNTY FIRE CHECKLIST ATTACHED TO FINAL PERMIT. THE PERMITTEE IS RESPONSIBLE FOR COMPLETING CHECKLIST PRIOR TO FILMING ACTIVITY AT THIS LOCATION. NON COMPLIANCE MAY RESULT IN ASSIGNMENT OF A FIRE OFFICER.
Must Maintain 5' Clearance on Sidewalks/Walkways
Must maintain local/emergency access
No cast or crew parking on area streets
No interference with merchant activity.
Number of uniformed officers listed on the permit is a minimum requirement. Permittee remains responsible for deploying a sufficient number of uniformed officers to provide traffic and crowd control to ensure the safety of the film crew and the public.
Traffic control must be done in accordance w/MUTCD
Traffic Officers Required
Uniformed officers shall have a copy of the film permit in their possession and are required to confirm that all traffic control signage devices are in place.

Please see attached document Westwood_Village_August_2018.pdf

Equipment on Location

Type	Quantity
10 Ton Truck	5
Cast/Crew vehicles	100
Catering Truck	1
Condors	1
Cranes	1
Cube Trucks	5

Personnel on Location

Type	Quantity
Cast	5
Crew	100
Extras	20
Off-Duty/Retired LAPD Officer(s)	2
Spot Check	1

NOT A PERMIT

FilmL.A., Inc.
6255 W Sunset Blvd, 12th Floor
Hollywood, CA 90028
t: (213)977-8600 - f: (213)977-8601
www.filmla.com

Summary Information — Location

Permit Number	F00141622-E	**Location Manager**	RICK SCHULER / STEVE MAPEL
Production Company	BOSS FILM PRODUCTIONS MAGNUM O...	Primary Phone	Mobile - 213-718-0087
Insured Company	BOSS FILM PRODUCTIONS MAGNUM O...	Secondary Phone	Mobile - 818-261-4733
Production Title	MAGNUM OPUS		

Generator	1
Honey Wagons	1
Motor Homes	5
Semi Trucks	5
Stakebed Trucks	5
Vans	5

Filming Activities Camera in car; Car-to-Car; Drive by; Drive ups & away; Driving shots; Equipment on sidewalk, in curb lane & across street; Interior and exterior dialogue; Intermittent pedestrian control; Intermittent traffic control - 2 minutes standard;

Jurisdiction **Political:** Los Angeles City - Council District 05 **Police:** Los Angeles Police Department **Fire:** Los Angeles City

Thomas Guide **Page:** 632 **Grid:** A3

Approvals LOS ANGELES CITY POLICE DEPARTMENT Melissa Hernandez

Parking

Base Camp
Location Type : Other Location
10928 Le Conte Ave, Los Angeles, CA, 90024

Crew Parking
Location Type : Other Location
10866 Wilshire Blvd, Los Angeles, CA, 90024

NOT A PERMIT

Permit #F00141622E

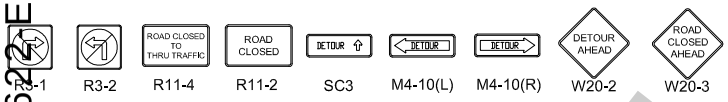

Ⓢ TRAFFIC SIGNAL

● TRAFFIC CONE

TYPE I W/ SIGN

HIGH LEVEL WARNING DEVICE

CMS

PRIOR TO CLOSURE	DURING CLOSURE
YUCCA CLOSED	YUCCA CLOSED
10-13-18 6 AM TO 7PM	FOLLOW DETOUR

ALL TRAFFIC CONTROL WILL BE INSTALLED TO MEET OR EXCEED THE LATEST CA-MUTCD MINIMUM REQUIREMENTS

DETAIL A:

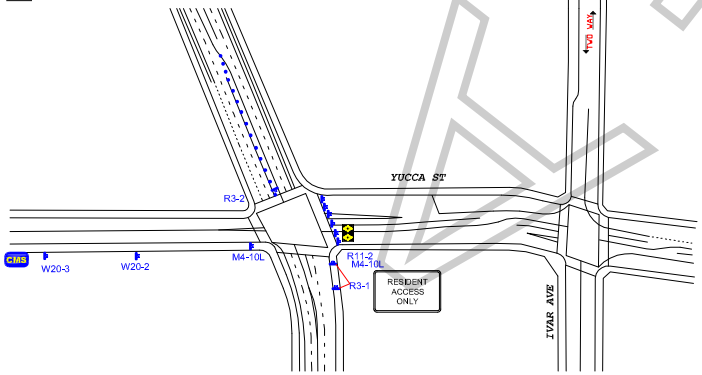

DETAIL B:

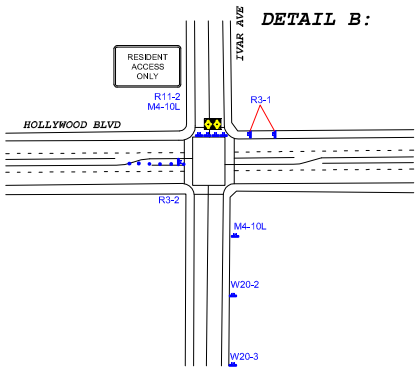

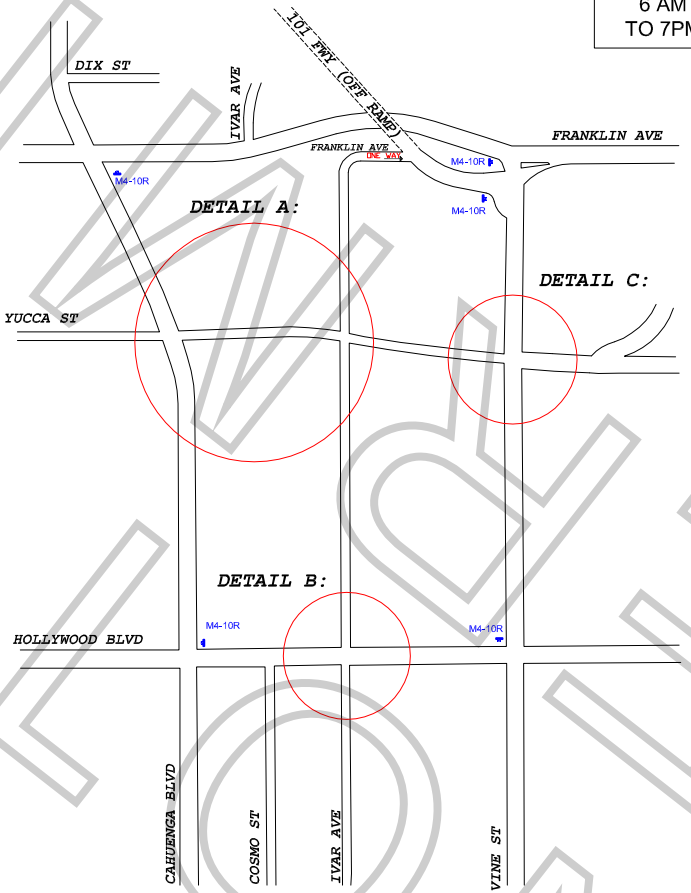

DETAIL C:

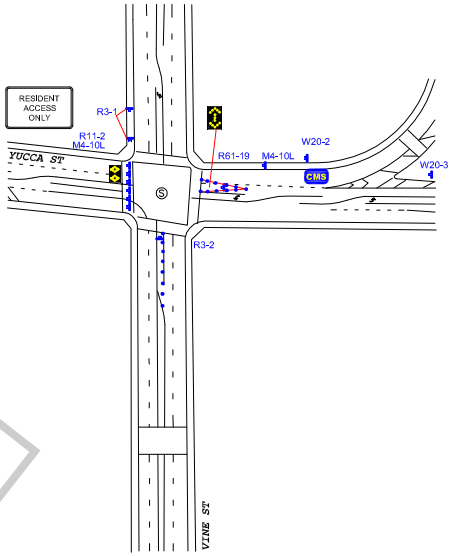

WORK ZONE TRAFFIC CONTROL PLAN
GENERAL NOTES

1. DATE/TIME: 10-13-18 FROM 06:00 HOURS TO 19:00 HOURS.

2. ALL SIGNING, STRIPING, AND TRAFFIC CONTROL DEVICES SHALL CONFORM TO THE (CURRENT) STATE OF CALIFORNIA DEPARTMENT OF TRANSPORTATION (CALTRANS) STANDARD PLANS AND STANDARD SPECIFICATIONS, CALIFORNIA MUTCD, AND ANY ADDENDUMS THERETO, AND AS SHOWN ON THESE PLANS, SYMBOLS AND ABBREVIATIONS USED ARE SHOWN ON CALTRANS STANDARD PLANS.
3. THERE WILL BE NO INTERFERENCE WITH TRAFFIC SIGNALS OR CROSSWALKS.
4. CONES WILL BE 28" MINIMUM HEIGHT AND HAVE REFLECTORIZED SLEEVES FOR NIGHT WORK.
5. POLICE WILL DIRECT TRAFFIC IF NECESSARY.

TCP FOR: BOSS FILM PRODUCTIONS:
"MAGNUM OPUS"

LOCATION:
FULL CLOSURE - IVAR AVE BTWN FRANKLIN AVE & HOLLYWOOD BLVD
FULL CLOSURE - YUCCA ST BTWN CAHUENGA BLVD & VINE ST
LOS ANGELES, CALIFORNIA

CONTACT: STEVE MAPEL
PH# 818-261-4733
RICK SCHULER
PH# 213-718-0087

JCL TRAFFIC SERVICES
(213) 622-9775
C31-CA Lic # 805357

DATE	REVISIONS	DRAFTER: MARIO MENJIVAR
		SCALE: N.T.S.
		FILM LA: TK

KEMO HOLLYWOOD

FilmL.A., Inc.
6255 W Sunset Blvd, 12th Floor
Hollywood, CA 90028
t: (213)977-8600 - f: (213)977-8601
www.filmla.com

Summary Information

Approval Communiqué

Permit Number	F00141622-E	**Location Manager**	RICK SCHULER / STEVE MAPEL
Production Company	BOSS FILM PRODUCTIONS MAGNUM O...	Primary Phone	Mobile - 213-718-0087
Insured Company	BOSS FILM PRODUCTIONS MAGNUM O...	Secondary Phone	Mobile - 818-261-4733
Production Title	MAGNUM OPUS		

Location : 1775 Ivar Ave , Los Angeles 90028

Location Type : Store front

Film Dates : 10/13/2018 07:00 AM - 10/13/2018 10:00 PM

Approval Number : 00466132

Approval Status : Approved

Approving Organization : LOS ANGELES CITY DEPARTMENT OF TRANSPORTATION - SIGN & METER REMOVAL

Approver's Name : Karina Chaki

Notes :

User	Note	Date
Karina Chaki	FILM SHOOT DATE: SATURDAY 10/13 (6AM -10PM) LOCATION: YUCCA ST AND IVAR AVE INTERSECTION - REMOVE 1 HIGH LEVEL "YUCCA ST" AND 1 HIGH LEVEL "BIKE" SIGN ON A TRAFFIC SIGNAL POLE - REMOVE 1 "YUCCA ST" SIGN and "BIKE" SIGN ON A TRAFFIC SIGNAL POLE, AND - REMOVE 1 "YUCCA ST" SIGN AND "BIKE" SIGN ON A TRAFFIC SIGNAL POLE ON FRIDAY 10/12 - REINSTALL ALL 6 SIGNS ON TRAFFIC SIGNAL POLES ON SUNDAY 10/14 CONTACT: DANIEL ALVARAZ 562-572-9231	10/11/2018 01:54 PM
Karina Chaki	LADOT TO PROVIDE ONE TRAFFIC SIGNAL ELECTRICIAN TO MANUALLY CONTROL TRAFFIC SIGNALS AT THE INTERSECTION OF YUCCA ST AND IVAR ST FROM 7AM -7PM ON SATURDAY 10/13. PRODUCTION REQUESTED LADOT STAFF TO ARRIVE AT 6AM ON SATURDAY 10/13 FOR PREP WORK. TOTAL HOURS 15 HOURS, INCLUDE 2 HOURS RT.	10/11/2018 01:52 PM
Karina Chaki	FILM SHOOT DATE: SATURDAY 10/13 (6AM - 10PM) LOCATION 1: Ivar St, South of Yucca on the W/S of the street: - REMOVE 4 METER HEADS ONLY, Meter numbers, HO-544, 545, 545A & 546. LOCATION 2: Ivar St, South of Yucca on the E/S of the street: - REMOVE 3 METER HEADS ONLY, Meter numbers, HO-542A, 542 & 541. LOCATION 3: Yucca St, between Yucca and Cahuenga: - REMOVE 6 METER HEADS ONLY Meter Numbers, HO-505, 506, 507,508, 510A & 511 ON FRIDAY 10/12 , AND REINSTALL 13 METER HEADS ON SUNDAY 10/14 CONTACT: DANIEL ALVAREZ 562-572-9231	10/11/2018 01:46 PM

PERMIT

FilmL.A., Inc.
6255 W Sunset Blvd, 12th Floor
Hollywood, CA 90028
t: (213)977-8600 - f: (213)977-8601
www.filmla.com

Summary Information

Approval Communiqué

Permit Number	F00141622-E	**Location Manager**	RICK SCHULER / STEVE MAPEL
Production Company	BOSS FILM PRODUCTIONS MAGNUM O...	Primary Phone	Mobile - 213-718-0087
Insured Company	BOSS FILM PRODUCTIONS MAGNUM O...	Secondary Phone	Mobile - 818-261-4733
Production Title	MAGNUM OPUS		

Personnel :

Personnnel Type	Fees	Work Order / Log Number
METER TECHNICIAN	926	29160
TRAFFIC SIGNAL ELECT	2,127	29150
SIGN POSTER	731	29140

NOT A PERMIT

Permit #F00141622-SE

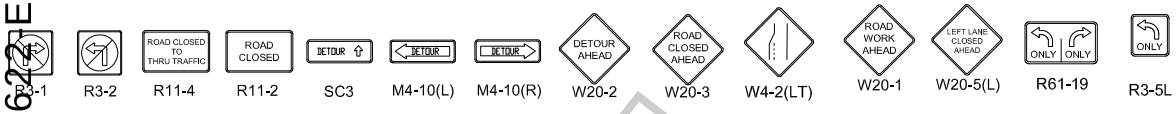

Ⓢ TRAFFIC SIGNAL

● TRAFFIC CONE

TYPE I W/ SIGN

HIGH LEVEL WARNING DEVICE

ALL TRAFFIC CONTROL WILL BE INSTALLED TO MEET OR EXCEED THE LATEST CA-MUTCD MINIMUM REQUIREMENTS

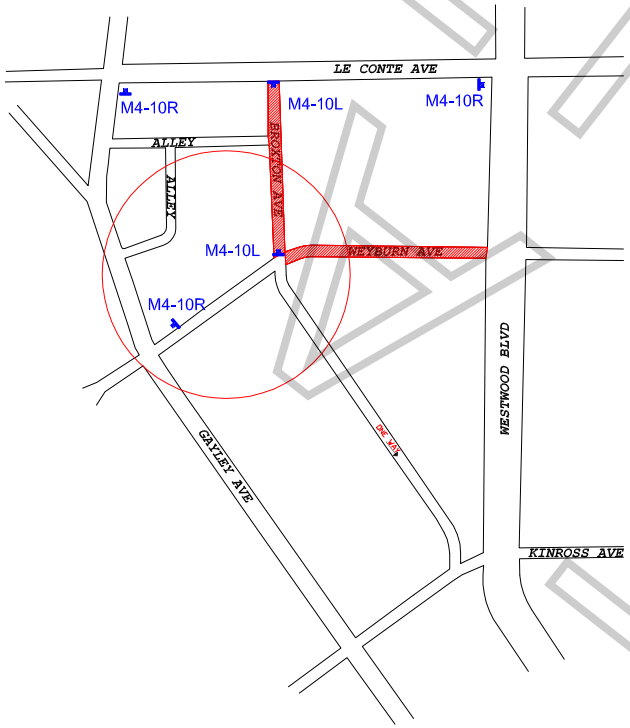

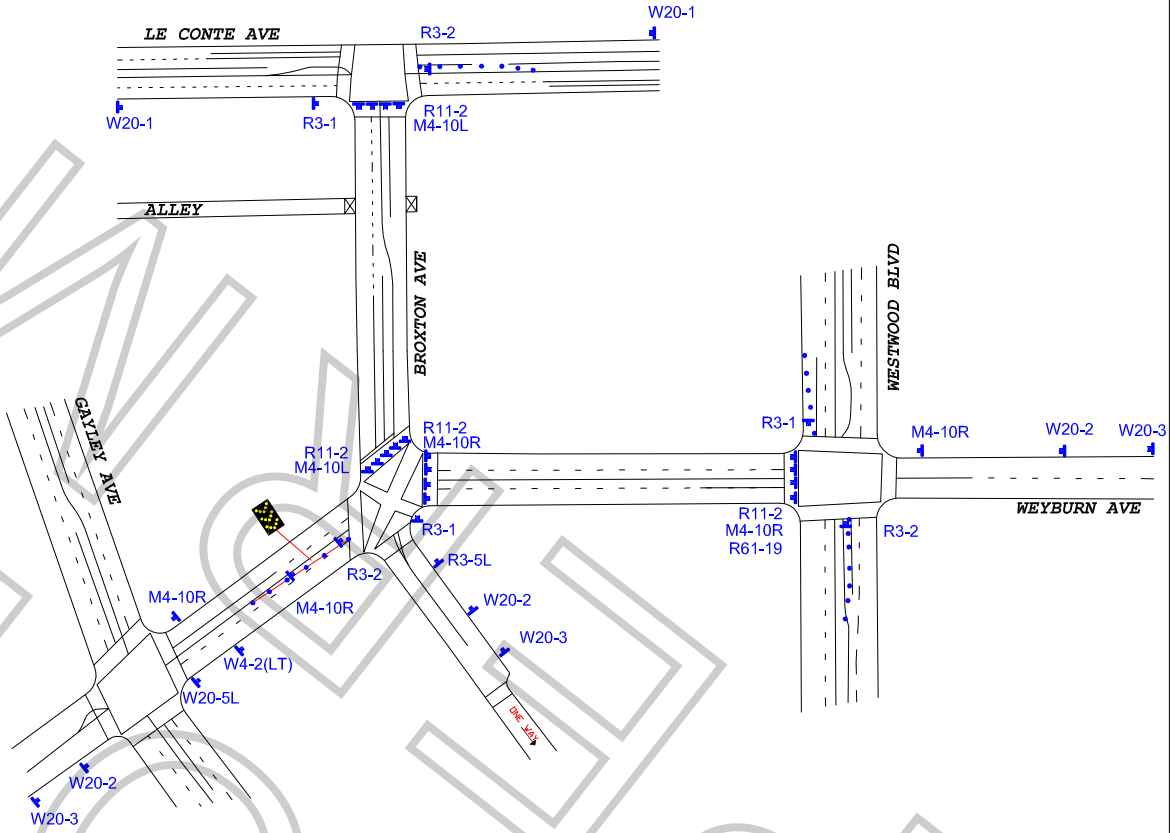

WORK ZONE TRAFFIC CONTROL PLAN
GENERAL NOTES

1. DATE/TIME: 10-15-18 & 10-16-18 FROM 06:00 HOURS TO 18:00 HOURS.

2. ALL SIGNING, STRIPING, AND TRAFFIC CONTROL DEVICES SHALL CONFORM TO THE (CURRENT) STATE OF CALIFORNIA DEPARTMENT OF TRANSPORTATION (CALTRANS) STANDARD PLANS AND STANDARD SPECIFICATIONS, CALIFORNIA MUTCD, AND ANY ADDENDUMS THERETO, AND AS SHOWN ON THESE PLANS, SYMBOLS AND ABBREVIATIONS USED ARE SHOWN ON CALTRANS STANDARD PLANS.
3. THERE WILL BE NO INTERFERENCE WITH TRAFFIC SIGNALS OR CROSSWALKS.
4. CONES WILL BE 28" MINIMUM HEIGHT AND HAVE REFLECTORIZED SLEEVES FOR NIGHT WORK.
5. POLICE WILL DIRECT TRAFFIC IF NECESSARY.

TCP FOR: BOSS FILM PRODUCTIONS:
"MAGNUM OPUS"

LOCATION:
FULL CLOSURE - BROXTON AVE FROM WEYBURN TO LE CONTE
FULL CLOSURE - WEYBURN AVE FROM BROXTON TO WESTWOOD
LOS ANGELES, CALIFORNIA

CONTACT: RICK SCHULER
PH# 213-718-0087
STEVE MAPEL
PH# 818-261-4733

JCL TRAFFIC SERVICES
(213) 622-9775
C31-CA Lic # 805357

DATE	REVISIONS	DRAFTER: MARIO MENJIVAR
		SCALE: N.T.S.
		FILM LA: TK

KLIMEK

FilmL.A., Inc.
6255 W Sunset Blvd, 12th Floor
Hollywood, CA 90028
t: (213)977-8600 - f: (213)977-8601
www.filmla.com

Summary Information

Approval Communiqué

Permit Number	F00141622-E	**Location Manager**	RICK SCHULER / STEVE MAPEL
Production Company	BOSS FILM PRODUCTIONS MAGNUM O...	Primary Phone	Mobile - 213-718-0087
Insured Company	BOSS FILM PRODUCTIONS MAGNUM O...	Secondary Phone	Mobile - 818-261-4733
Production Title	MAGNUM OPUS		

Location : 948 Broxton Ave , Los Angeles 90024

Location Type : Theater

Film Dates : 10/15/2018 06:00 AM - 10/16/2018 10:00 PM

Approval Number : 00466783

Approval Status : Approved

Approving Organization : LOS ANGELES CITY DEPARTMENT OF TRANSPORTATION - SIGN & METER REMOVAL

Approver's Name : Karina Chaki

Notes :

User	Note	Date
Karina Chaki	FILM SHOOT DATE: MONDAY 10/15 (6AM - 10PM) & TUESDAY 10/16 (6AM - 10PM) LOCATION: WEYBURN AVE (BROXTON - GAYLEY) Location 1: North Side of Weyburn, Broxon-Gayley - REMOVE 8 METER HEADS WV123, 124, 125, 126, 127, 127A, 128, 129 Location 2: South Side of Weyburn, East of Broxton - REMOVE 6 METER HEADS WV 212, 213, 214, 215, 216, 217 Location 3: North Side of Weyburn, East of Broxton REMOVE 5 METER HEADS WV 231, 232, 233, 234, 235 ON FRIDAY 10/12 AND REINSTALL ALL METER HEADS ON ON WEDNESDAY 10/17/CONTACT: Daniel Alvarez Location Coordinator Cell: 562.572.9231	10/11/2018 11:25 AM
Karina Chaki	Production to temporarily cover the crosswalk when the intersection is closed (at the intersection of Weyburn Ave and Broxton Ave) on Monday 10/15 (6AM - 6PM) & Tuesday 10/16 (6AM - 6PM) per LADOT guidelines for street signs emailed, and comply with traffic safety measures.	10/11/2018 11:22 AM

Personnel :

Personnnel Type	Fees	Work Order / Log Number
METER TECHNICIAN	1,274	29160
INSPECTOR	100	29140

NOT A PERMIT

SPECIAL FILMING CONDITIONS
WESTWOOD VILLAGE IMPROVEMENT ASSOCIATION AREA

The Special Filming Conditions described below will be included in the terms and conditions of permits issued for filming in this area and are in addition to the standard terms and conditions applicable to filming permits generally. While these Special Filming Conditions will be included as terms if a permit for filming in this area is issued, they are not intended to, and do not, establish the criteria or standards for determining whether or not a particular permit (or permits) will be issued for this area. The decision whether or not a particular permit (or permits) will be issued is vested in the discretion of the appropriate City or County department or their designees (including FilmL.A., Inc.), to be exercised consistent with public health, safety and general welfare, and applicable land-use ordinances.

The following Special Filming Conditions for location filming in the Westwood Village Business Improvement Association (WVIA) have been established so that both local businesses and production companies filming in the area can operate successfully and function in a cooperative manner. These Special Conditions apply to the area in Westwood approximately bordered by Gayley Avenue, Le Conte Avenue, Hilgard Avenue and Wilshire Boulevard during regular business hours. Regular business hours are defined as 10:00 a.m. to 9:00 p.m.

- **Affected residents/merchants/businesses within 500 feet of any filming activity, including equipment parking, must be notified at least two (2) days in advance of the first day of filming or the first day of any substantial set preparation.** *Permit requests must be submitted at least three (3) days in advance.*

- **Production companies must contact the Westwood Village Improvement Association (WVIA), Megan Furey (310) 470-1812 at least two (2) working days in advance of the first day of filming or substantial prep.**

- **Cast/crew parking is not permitted on area streets or in the public parking structure on Broxton Avenue.** Access to the public structure on Broxton Avenue must remain open at all times. Signage may be required when closing street. Off-street, alternate parking must be provided.

- **Catering and feeding of cast/crew members shall be done on private property and may not impact area businesses**. Food should not be given directly to the homeless persons in the area. Production companies wishing to help the homeless should do so though one of the service providers in the area. Production companies are required to completely remove all trash, food, cardboard boxes, etc. from the general vicinity at the end of each filming day. Production companies will be held responsible for all cleanups.

- **Posting of "No Parking" signs (for parking equipment vehicles or for picture) should be kept to a minimum in order to reduce any negative impact on the local business community.** Companies may post or park in front of businesses that indicate approval upon FilmL.A.'s survey form, or businesses that are clearly vacant or closed during the hours of activity. Broxton Avenue has very little metered parking. Surveys may be required from both sides of street depending on the impact to the businesses (requests will be evaluated on a case by case basis).

- **CalTrans/LADOT approved notification signs will be required for all filming activity that requires a full closure of Broxton Ave, or any other full street closure. They must be in place in advance of filming activity and must include the dates and times of closures.**

- **Unless approved by the Permit Authority, filming activities that involve exteriors, the use of sidewalks, streets or parking facilities shall be prohibited on all national holidays.** The Permit Authority approval will be based on a Filming Survey of affected businesses demonstrating substantial support for the filming activities.

- **Filming activities that involve exteriors, the use of sidewalks, streets, or parking facilities will not be permitted for the two weeks preceding Christmas Day**.

- **A FilmL.A. Monitor will be assigned to encourage compliance with the permit and conditions.** The Monitor will generally arrive at the designated location 1 hour prior to the permit start time to note proper arrival time and remain with the production company during all filming-related activities and ensure proper departure time.

Permit #F00141622-E

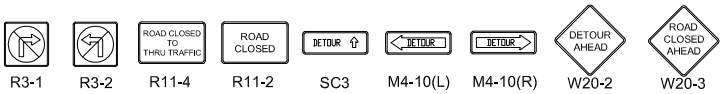

Ⓢ TRAFFIC SIGNAL
● TRAFFIC CONE
TYPE I W/ SIGN
FLASHING ARROW SIGN (FAS)

DETOUR ROUTE:

ALL TRAFFIC CONTROL WILL BE INSTALLED TO MEET OR EXCEED THE LATEST CA-MUTCD MINIMUM REQUIREMENTS

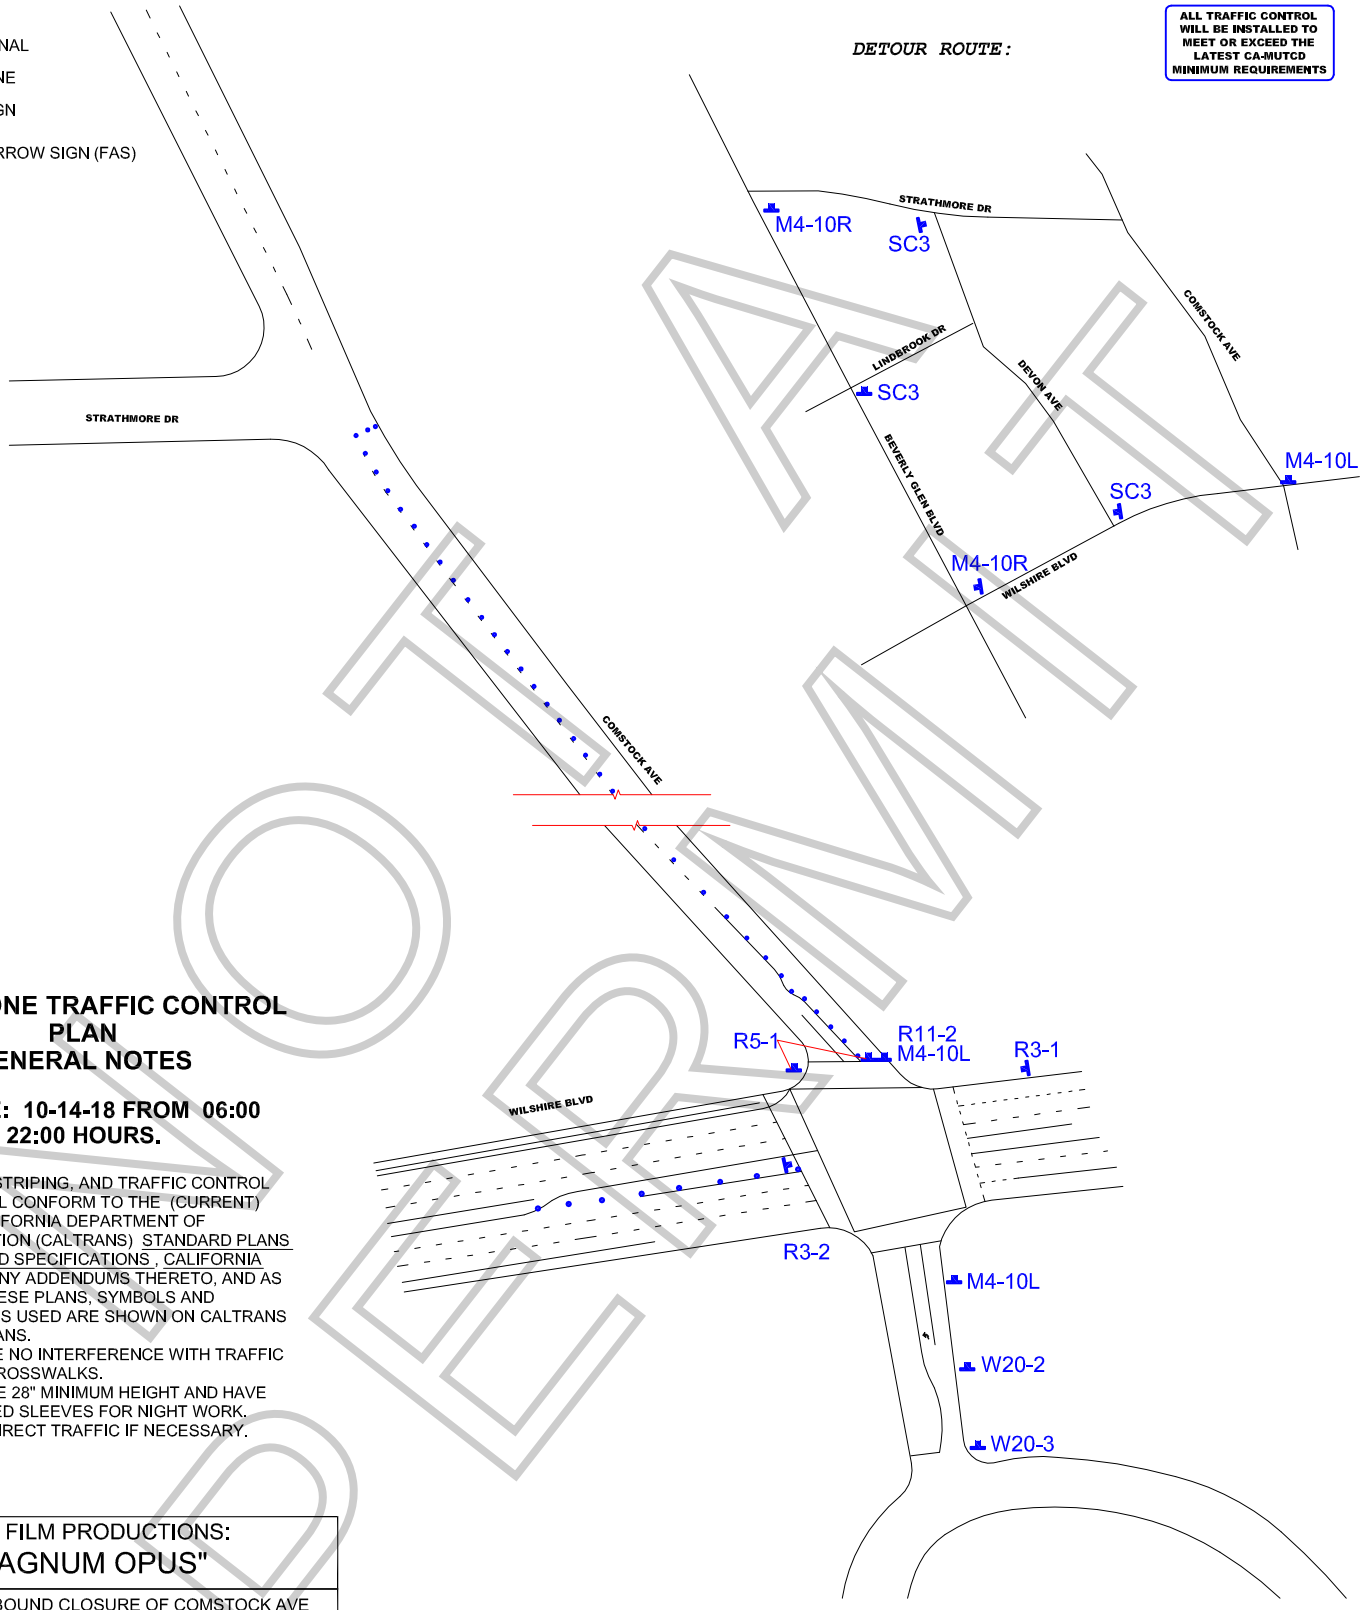

WORK ZONE TRAFFIC CONTROL PLAN GENERAL NOTES

1. **DATE/TIME: 10-14-18 FROM 06:00 HOURS TO 22:00 HOURS.**
2. ALL SIGNING, STRIPING, AND TRAFFIC CONTROL DEVICES SHALL CONFORM TO THE (CURRENT) STATE OF CALIFORNIA DEPARTMENT OF TRANSPORTATION (CALTRANS) STANDARD PLANS AND STANDARD SPECIFICATIONS , CALIFORNIA MUTCD, AND ANY ADDENDUMS THERETO, AND AS SHOWN ON THESE PLANS, SYMBOLS AND ABBREVIATIONS USED ARE SHOWN ON CALTRANS STANDARD PLANS.
3. THERE WILL BE NO INTERFERENCE WITH TRAFFIC SIGNALS OR CROSSWALKS.
4. CONES WILL BE 28" MINIMUM HEIGHT AND HAVE REFLECTORIZED SLEEVES FOR NIGHT WORK.
5. POLICE WILL DIRECT TRAFFIC IF NECESSARY.

TCP FOR:	BOSS FILM PRODUCTIONS: "MAGNUM OPUS"
LOCATION:	NORTH BOUND CLOSURE OF COMSTOCK AVE FROM WILSHIRE BLVD TO STRATHMORE DR LOS ANGELES, CALIFORNIA
CONTACT:	RICK SCHULER PH# 213-718-0087 STEVE MAPEL PH# 818-261-4733
	JCL TRAFFIC SERVICES (213) 622-9775 C31-CA Lic # 805357
DATE / REVISIONS	DRAFTER: MARIO MENJIVAR
	SCALE: N.T.S.
	FILM LA: TK

NOT A PERMIT

F-315-U

LOS ANGELES FIRE DEPARTMENT

Permit #F00141622-E

Permit No: 27449

Date Issue 0/11/2018

SPECIAL PERMIT TO USE SPECIAL EFFECTS

State Lic No 2615.07

Name:	MARC BANICH	Address:	612 ALBERTA ST			Phone:	(626) 345-1323
Company:		City:	ALTADENA			Mobile:	(310) 897-8512
Email:	mbfx@sbcglobal.net	State:	CA	Zip:	91001	Fax:	

2nd Operator: 3310.07 roxanne gross

Production Title: MAGNUM OPHUS Production Company: BOSS FILM PRODUCTIONS

Location: WILSHIRE BLVD. & MANNING AVE.

PERMISSION IS HEREBY GRANTED TO SIMULATE:

EXTERIOR STREET DRIVING SHOTS, ACTORS/BACKGROUND SMOKING HERBAL CIGARETTES,

USING THE FOLLOWING SPECIAL EFFECTS MATERIAL:

4 PACK OF HERBAL CIGARETTES

UNDER THE FOLLOWING CONDITIONS:

UNDER THE DIRECT SUPERVISION OF MARC BANICH, 2615.07 AND SPOT CHECK, GENERAL PRECAUTIONS AGAINST FIRE/INJURY, C02 FIRE EXTINGUISHERS, EMAILED PERMIT TO OPERATOR AND FILMLA COORDINATO TARA KRAMER.

ADDITIONAL TERMS AND CONDITIONS

992.6 HSC RESPONSIBILITY. The Company representative shall provide to the authority having jurisdiction the name and license number of the special effects operator who shall have the authority, responsibility and be in charge of handling all Special Effects Material. The company representative shall also allocate sufficient time to the Special Effects Pyrotechnic Operator to prepare for the transportation, parking, storing, securing daily, discharging, disposing of, or otherwise handling of fireworks, pyrotechnic devices, or materials in a sane manner. Upon completion of firing, no unauthorized person shall be permitted access to the firing area until the licensed pyrotechnic operator has determined the area to be safe and secure.

NOTICE: The permittee and production company shall be advised that this permit in no way removes or modifies their responsibility to comply with any other applicable laws or ordinances, including those relating to excessive noise.

57.105.8 THE CHIEF SHALL HAVE THE POWER TO REVOKE OR SUSPEND ANY SPECIAL PERMIT UPON VIOLATION OF THE TERMS AND CONDITIONS IN ACCORDANCE WITH PROVISIONS OF SECTION 57.105.5 OF THE LOS ANGELES MUNICIPAL CODE.

SUBJECT TO FIELD INSPECTION NO DEVIATION WITHOUT WRITTEN PERMISSION

TEMPORARY FROM

10/14/2018 TO

Fire Chief
By: ANDERSON
Phone: 213 978-3670

lafd:rev 2/2017

NOT A PERMIT

SPECIAL FILMING CONDITIONS
WESTWOOD VILLAGE IMPROVEMENT ASSOCIATION AREA

The Special Filming Conditions described below will be included in the terms and conditions of permits issued for filming in this area and are in addition to the standard terms and conditions applicable to filming permits generally. While these Special Filming Conditions will be included as terms if a permit for filming in this area is issued, they are not intended to, and do not, establish the criteria or standards for determining whether or not a particular permit (or permits) will be issued for this area. The decision whether or not a particular permit (or permits) will be issued is vested in the discretion of the appropriate City or County department or their designees (including FilmL.A., Inc.), to be exercised consistent with public health, safety and general welfare, and applicable land-use ordinances.

The following Special Filming Conditions for location filming in the Westwood Village Business Improvement Association (WVIA) have been established so that both local businesses and production companies filming in the area can operate successfully and function in a cooperative manner. These Special Conditions apply to the area in Westwood approximately bordered by Gayley Avenue, Le Conte Avenue, Hilgard Avenue and Wilshire Boulevard during regular business hours. Regular business hours are defined as 10:00 a.m. to 9:00 p.m.

- **Affected residents/merchants/businesses within 500 feet of any filming activity, including equipment parking, must be notified at least two (2) days in advance of the first day of filming or the first day of any substantial set preparation.** *Permit requests must be submitted at least three (3) days in advance.*

- **Production companies must contact the Westwood Village Improvement Association (WVIA), Megan Furey (310) 470-1812 at least two (2) working days in advance of the first day of filming or substantial prep.**

- **Cast/crew parking is not permitted on area streets or in the public parking structure on Broxton Avenue.** Access to the public structure on Broxton Avenue must remain open at all times. Signage may be required when closing street. Off-street, alternate parking must be provided.

- **Catering and feeding of cast/crew members shall be done on private property and may not impact area businesses**. Food should not be given directly to the homeless persons in the area. Production companies wishing to help the homeless should do so though one of the service providers in the area. Production companies are required to completely remove all trash, food, cardboard boxes, etc. from the general vicinity at the end of each filming day. Production companies will be held responsible for all cleanups.

- **Posting of "No Parking" signs (for parking equipment vehicles or for picture) should be kept to a minimum in order to reduce any negative impact on the local business community.** Companies may post or park in front of businesses that indicate approval upon FilmL.A.'s survey form, or businesses that are clearly vacant or closed during the hours of activity. Broxton Avenue has very little metered parking. Surveys may be required from both sides of street depending on the impact to the businesses (requests will be evaluated on a case by case basis).

- **CalTrans/LADOT approved notification signs will be required for all filming activity that requires a full closure of Broxton Ave, or any other full street closure. They must be in place in advance of filming activity and must include the dates and times of closures.**

- **Unless approved by the Permit Authority, filming activities that involve exteriors, the use of sidewalks, streets or parking facilities shall be prohibited on all national holidays.** The Permit Authority approval will be based on a Filming Survey of affected businesses demonstrating substantial support for the filming activities.

- **Filming activities that involve exteriors, the use of sidewalks, streets, or parking facilities will not be permitted for the two weeks preceding Christmas Day**.

- **A FilmL.A. Monitor will be assigned to encourage compliance with the permit and conditions.** The Monitor will generally arrive at the designated location 1 hour prior to the permit start time to note proper arrival time and remain with the production company during all filming-related activities and ensure proper departure time.